


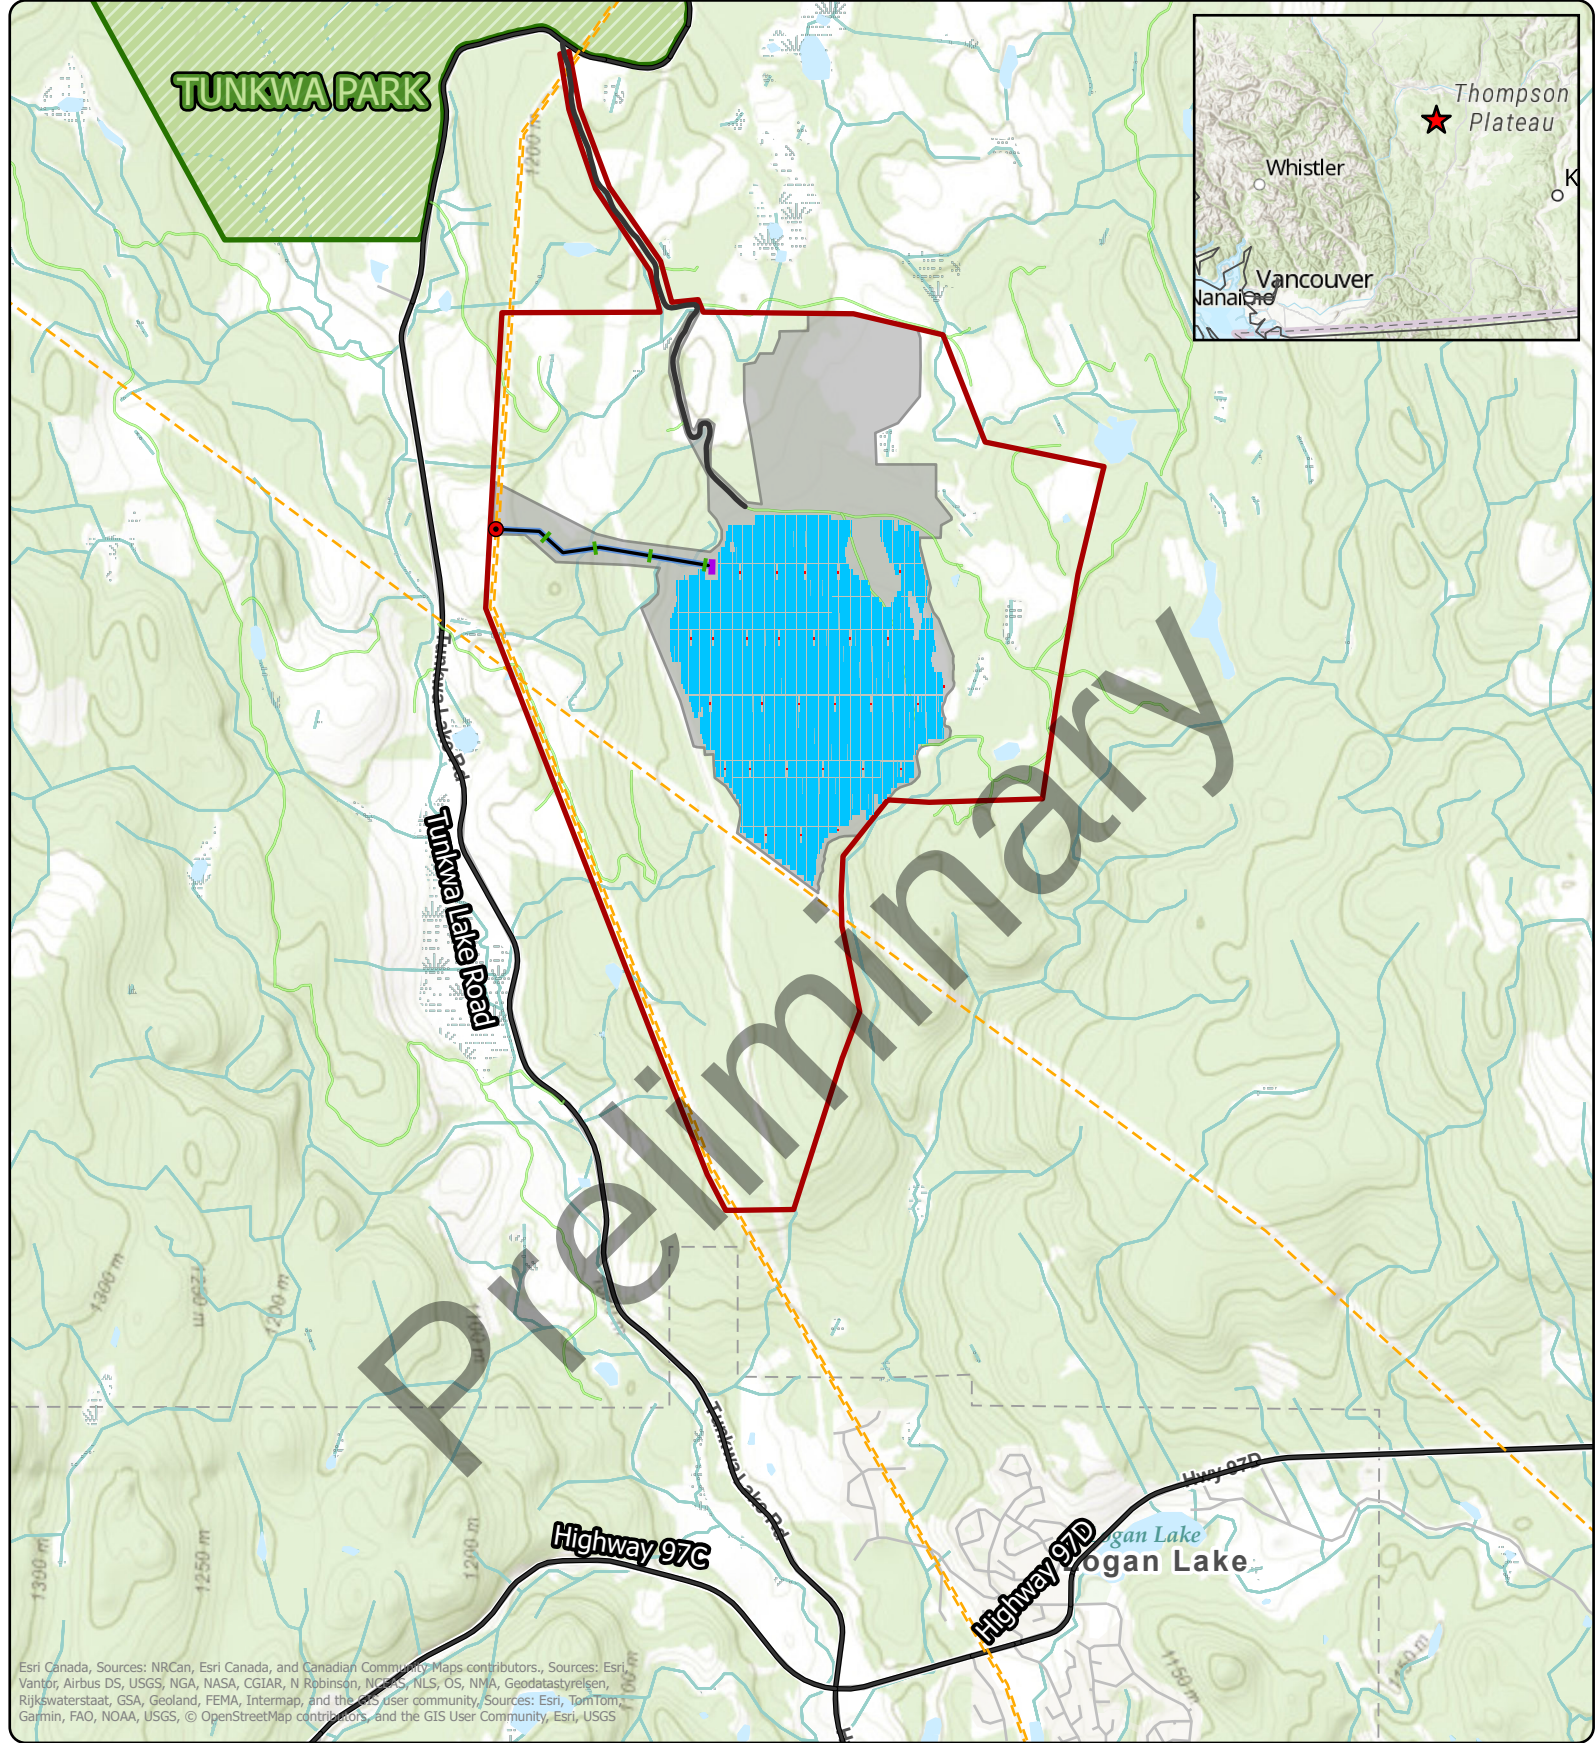

**m.ah a temEEwuh
Solar Project**

Preliminary Layout Map


*Logan BC Solar Project
Limited Partnership*

Legend

-  Solar Array
-  Inverter Transformer Stations
-  Substation
-  Project area
-  Transmission Line
-  Construction Corridor

-  Investigative Use Licence
-  BC Hydro Transmission Lines
-  Proposed Access Road
-  Forest Service Roads
-  Point of Interconnection

Scale: 1:70,000

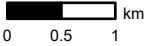

Coordinate System:
WGS 1984 Web Mercator
Auxiliary Sphere

Document Information:
Author: ET
Date: 8/4/2026



Preliminary project design is subject to change as the development is advanced